



ENTRE ESPACIOS

SITE 3 - MIRAMAR

GROUP 1


SHAHAR, NAILET, LINUS, JACOB

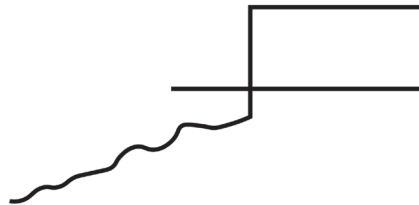

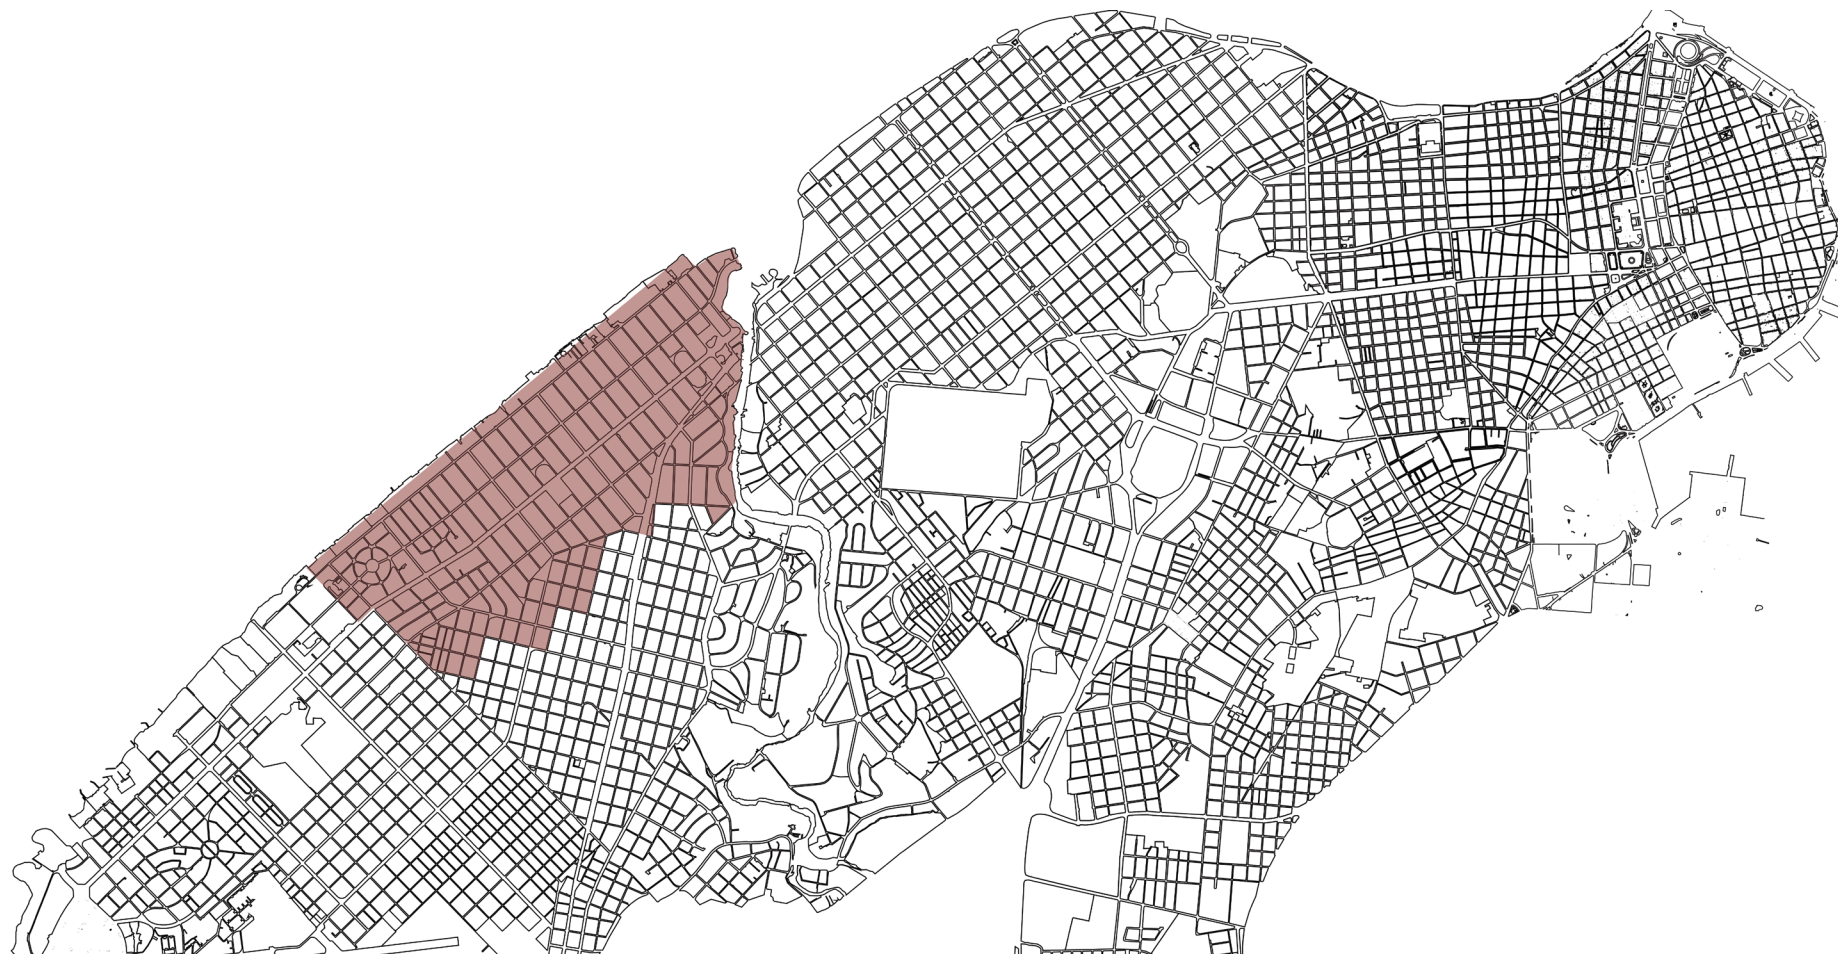

NEIGHBORHOOD


CARIBBEAN WINTERSCHOOL

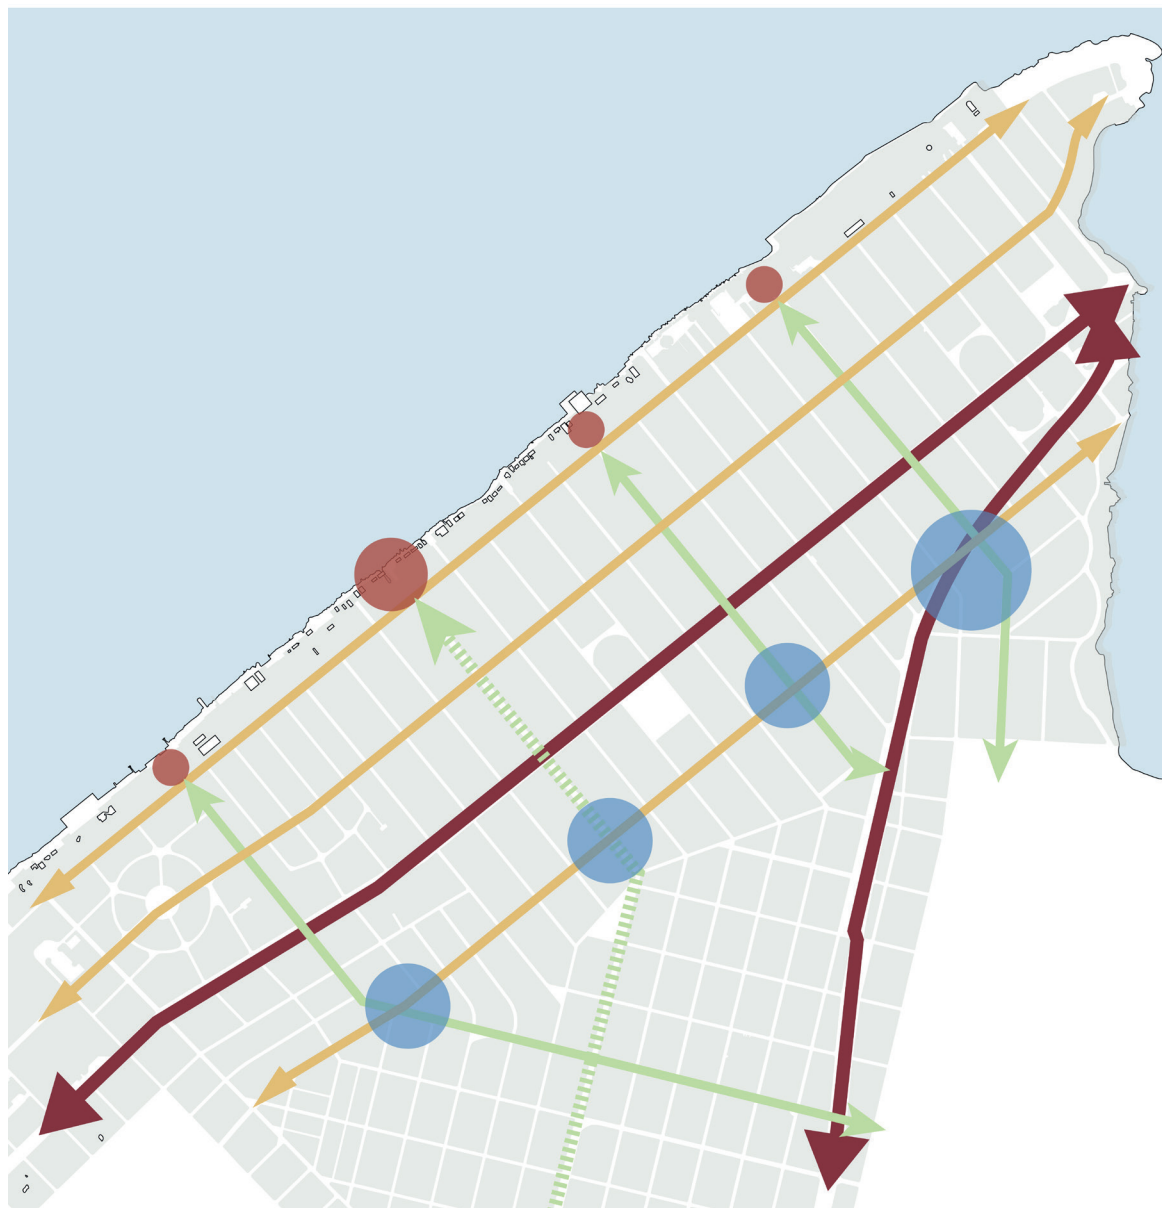

URBAN CONTEXT

CARIBBEAN WINTERSCHOOL

city grid

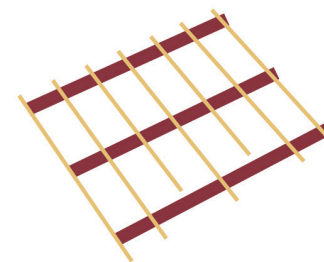


walkability




city sea connection



Plot

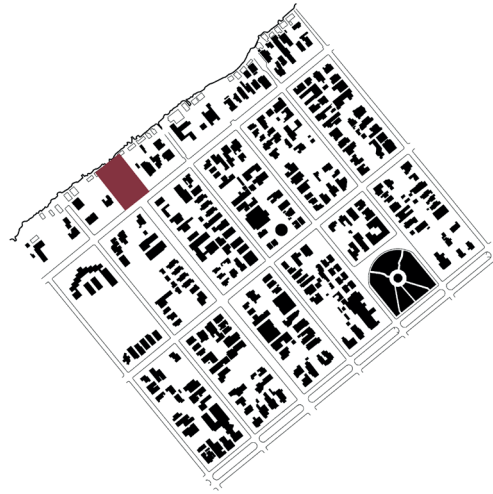


Urban Grid

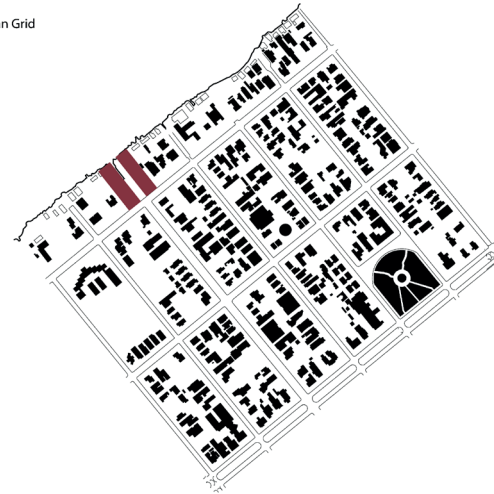


Ocean- City Connection



Connecting Movement






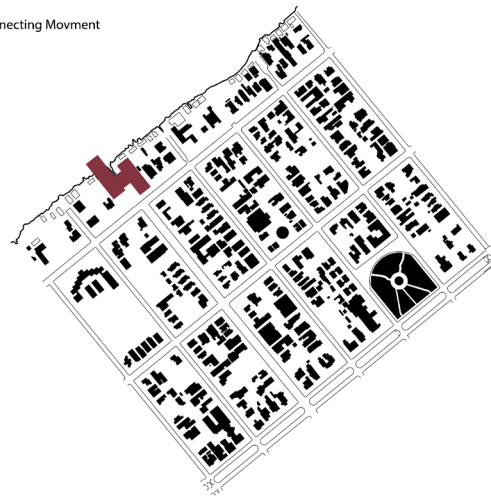


Composition

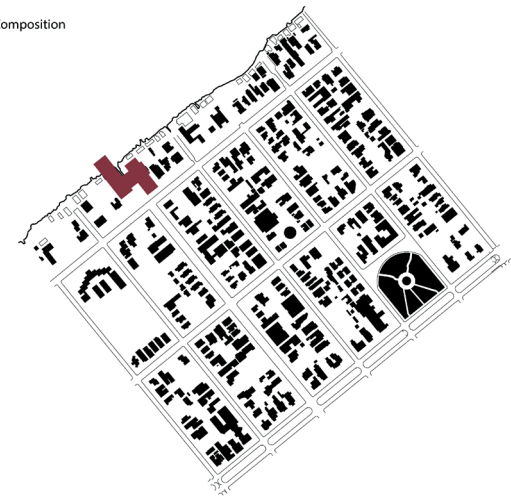


SITE

CARIBBEAN WINTERSCHOOL

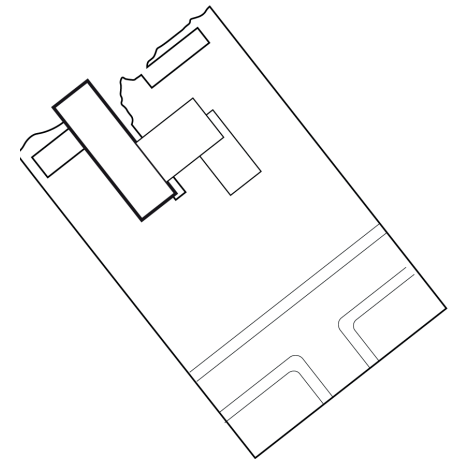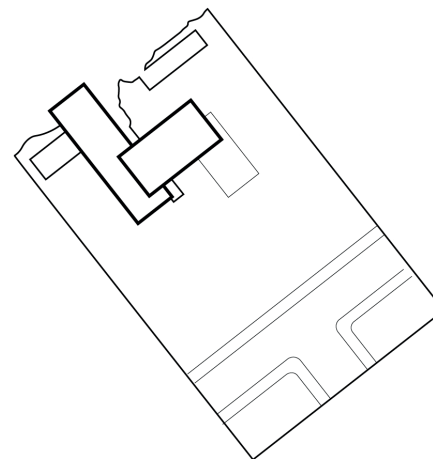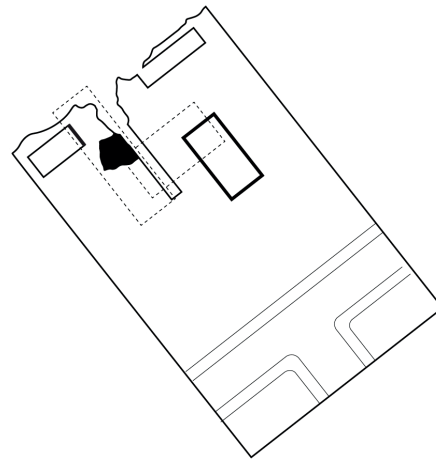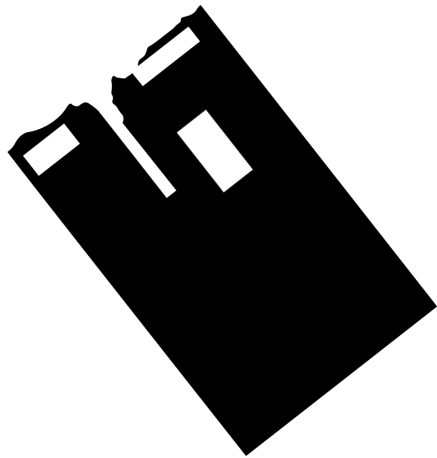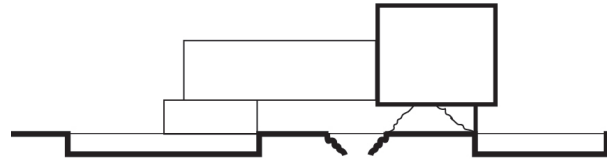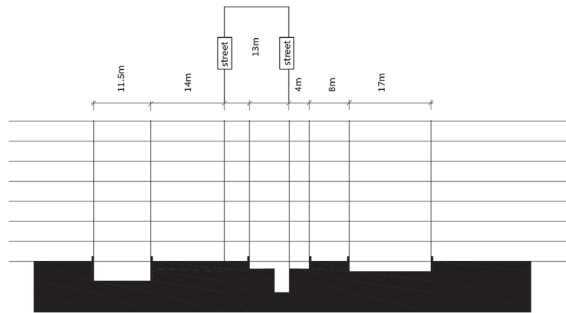

GRID

CARIBBEAN WINTERSCHOOL

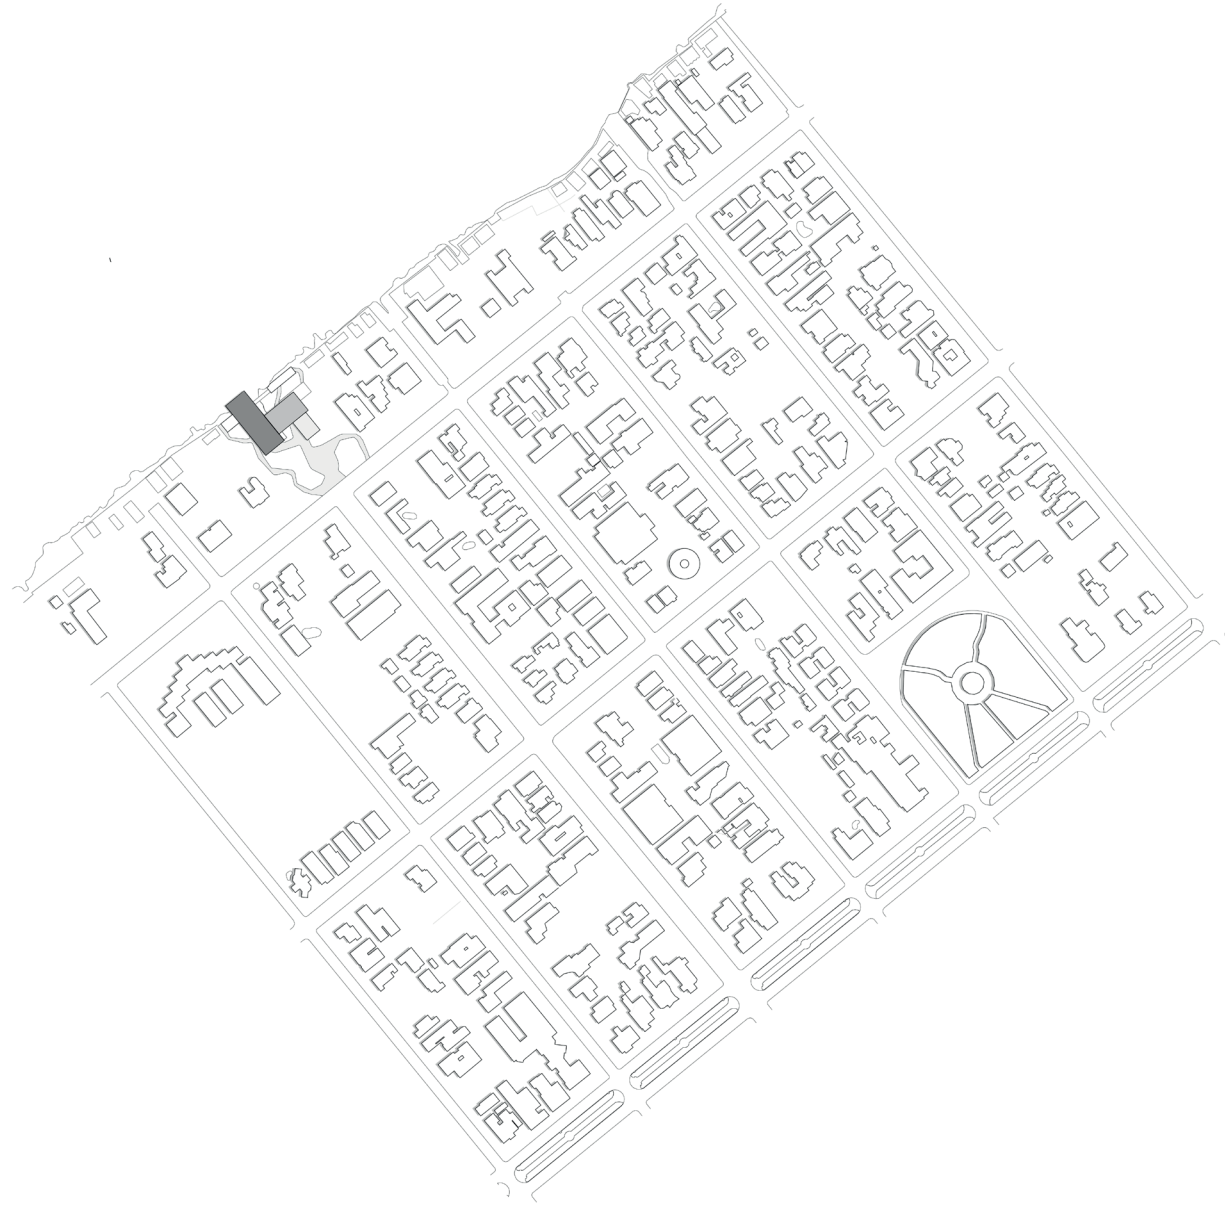

SITE


CARIBBEAN WINTERSCHOOL






SITE

CARIBBEAN WINTERSCHOOL

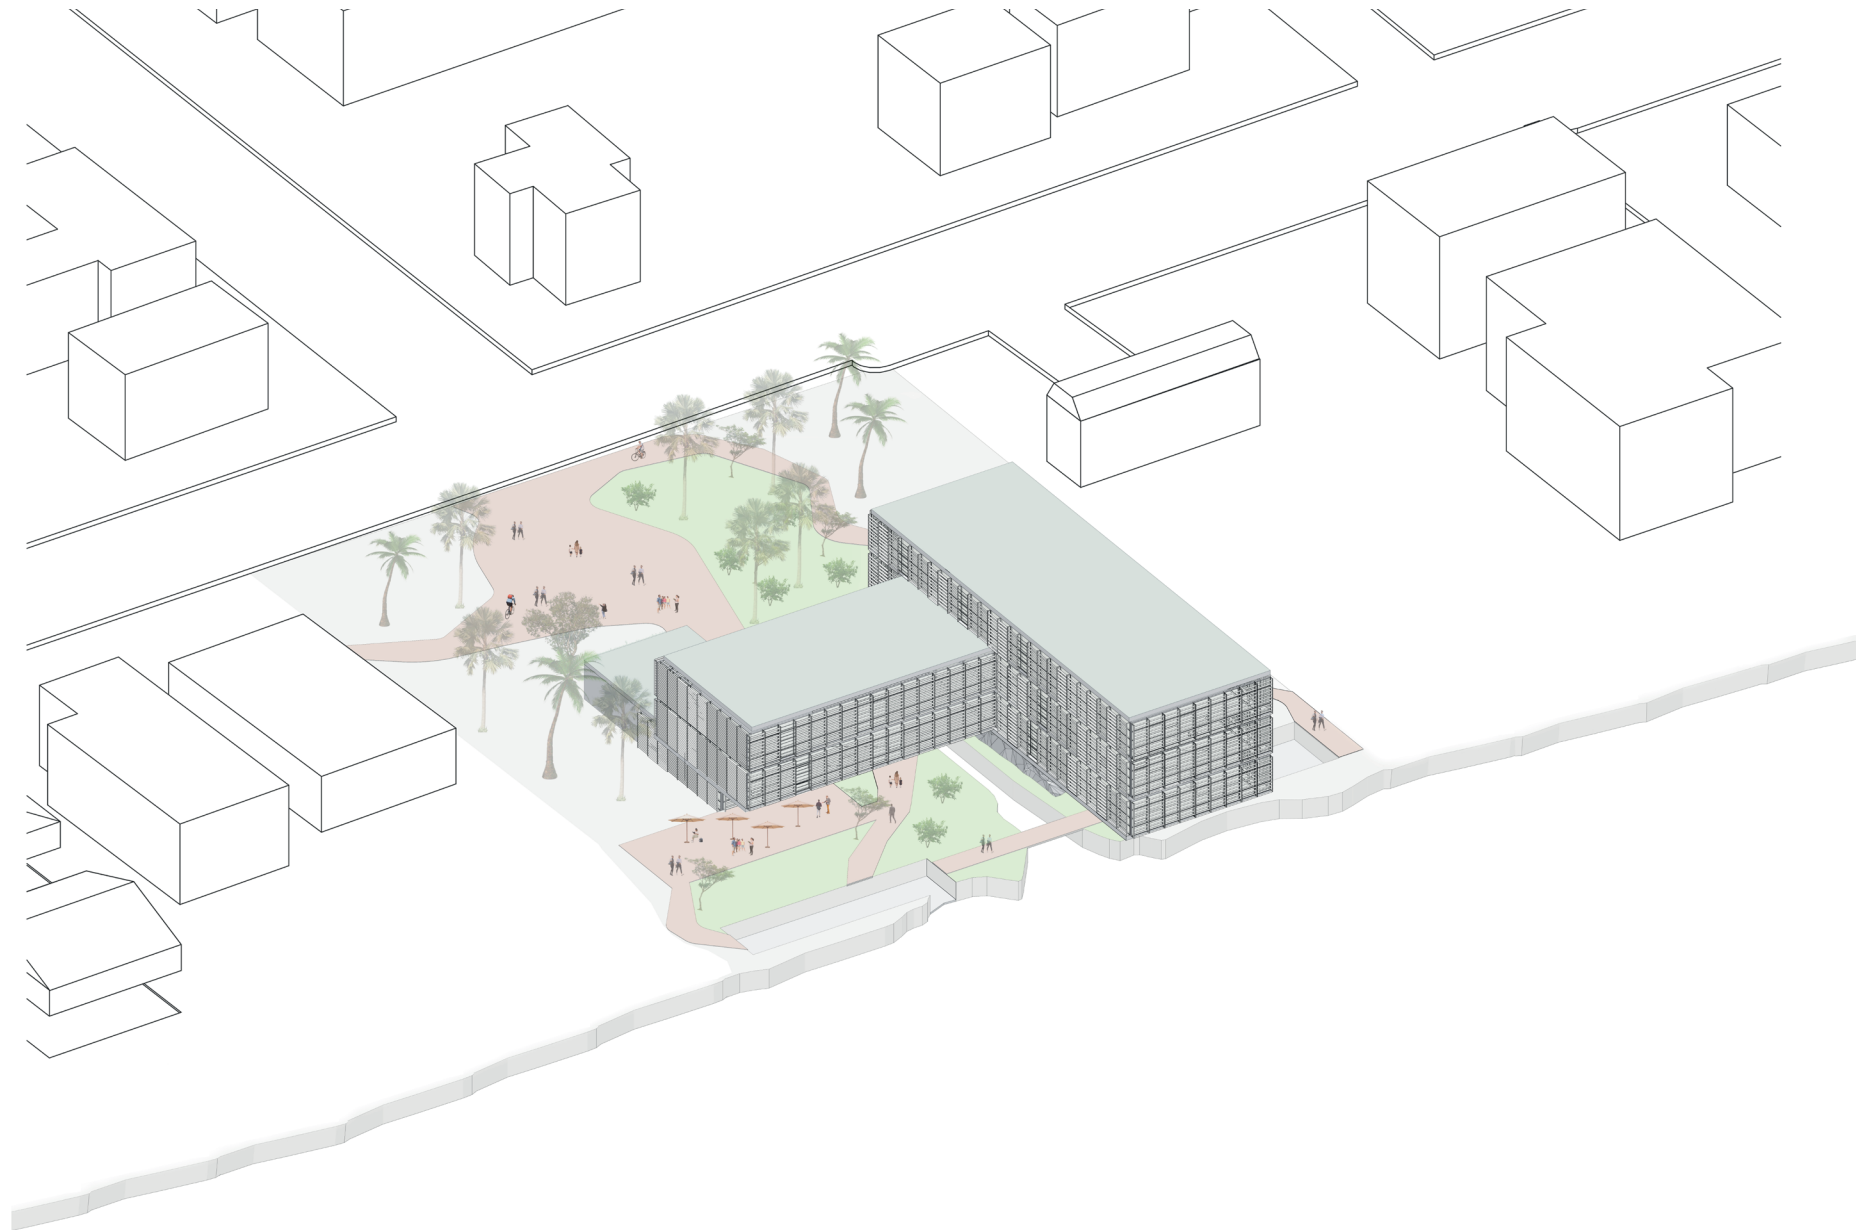

AXONOMETRY

CARIBBEAN WINTERSCHOOL


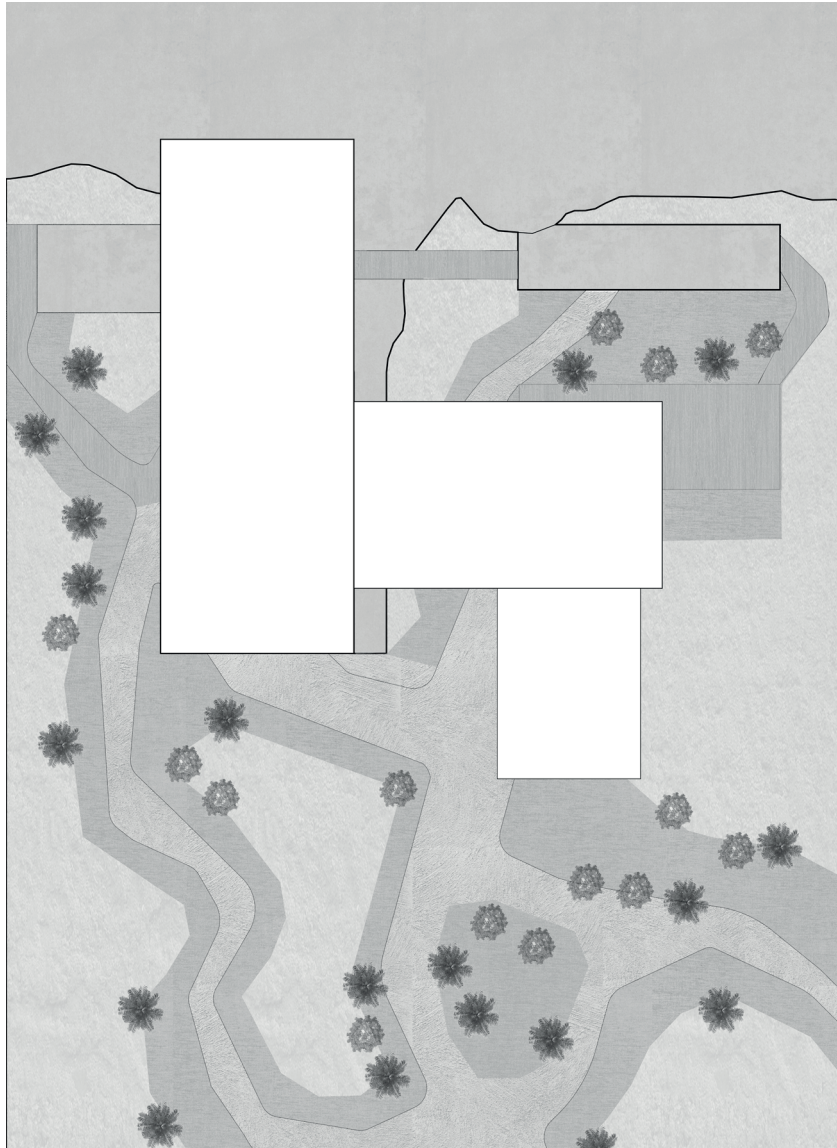


ROOF

CARIBBEAN WINTERSCHOOL




Relationship between interior spaces

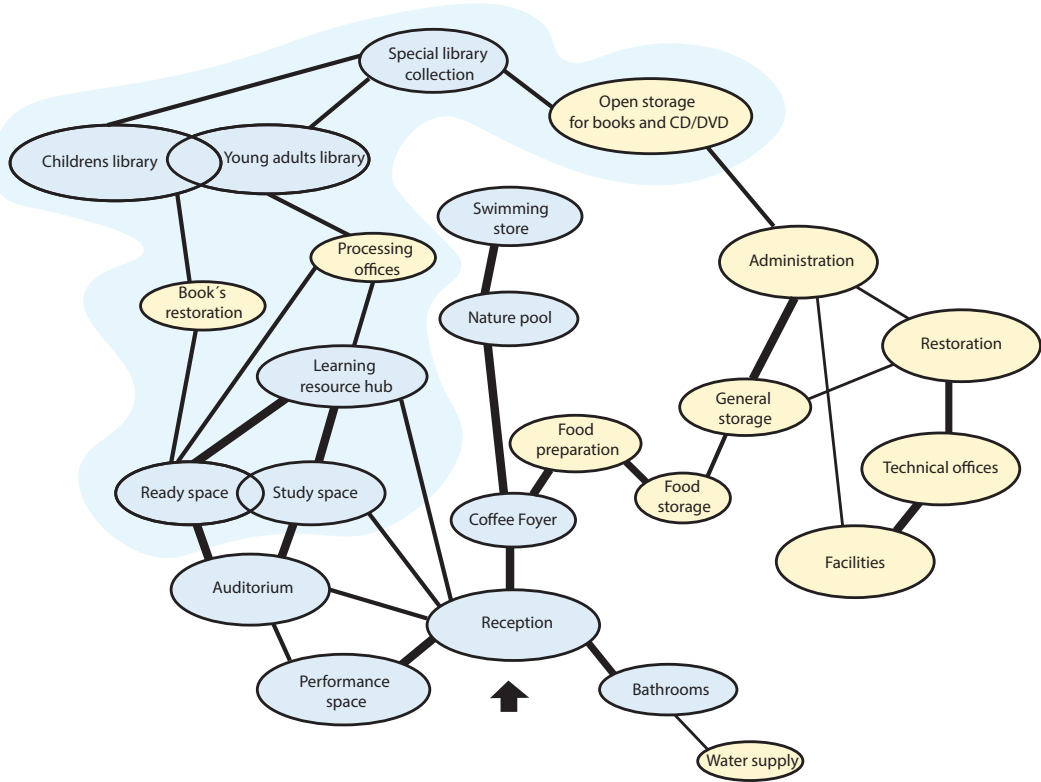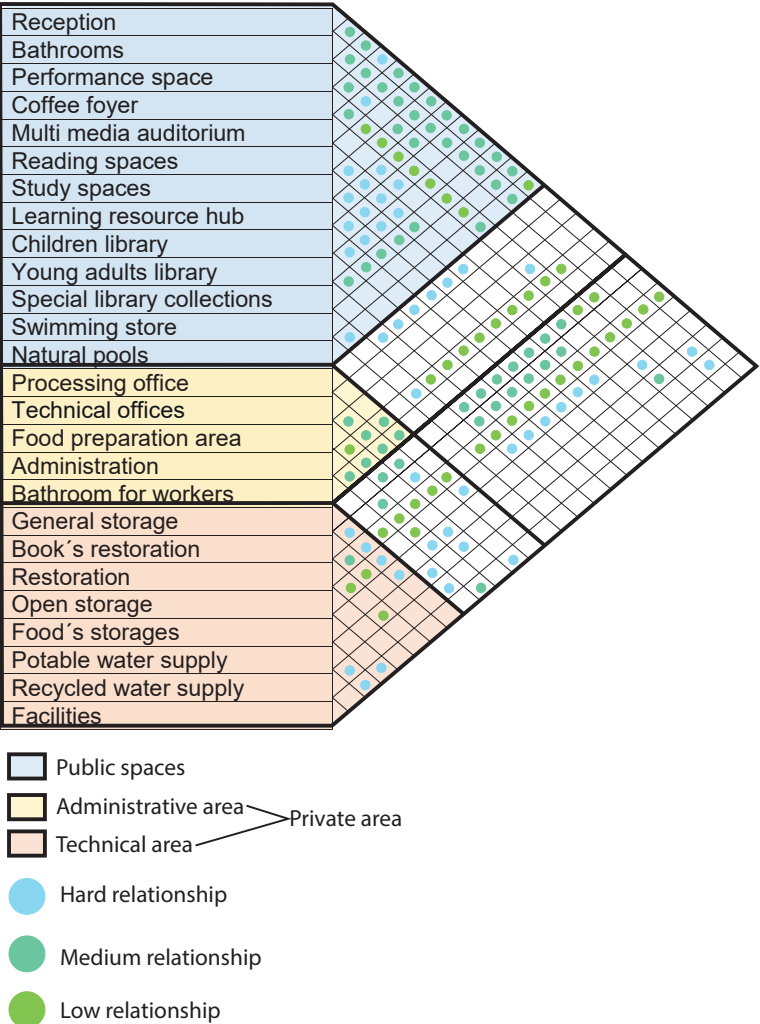


RELATIONS

ZONING

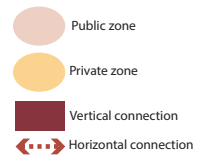

RELATIONS

CARIBBEAN WINTERSCHOOL

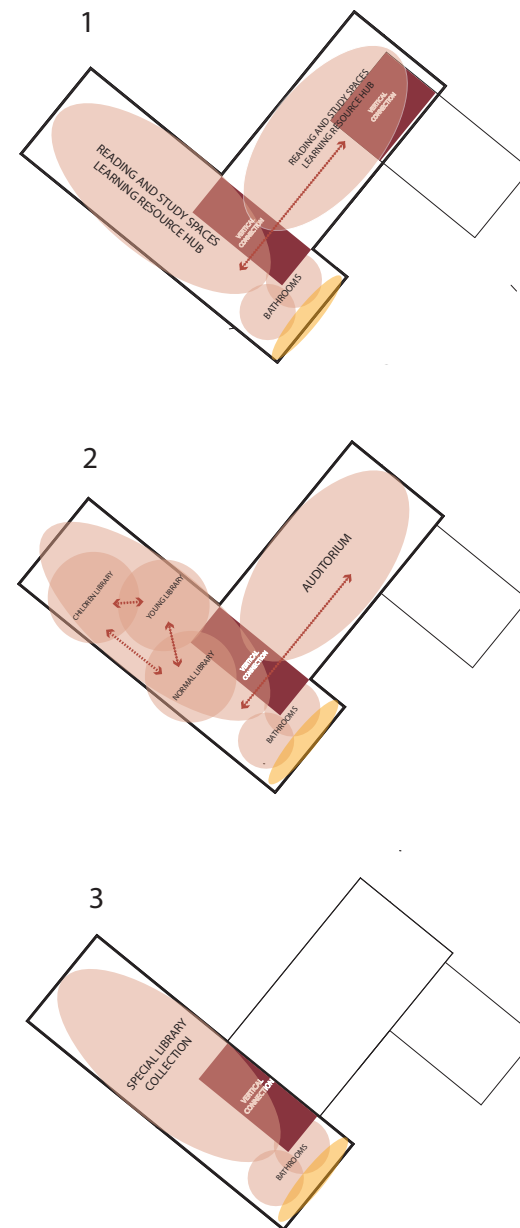



VOLUME ACTIVITIES


CARIBBEAN WINTERSCHOOL



SCALE 1:100

CARIBBEAN WINTERSCHOOL



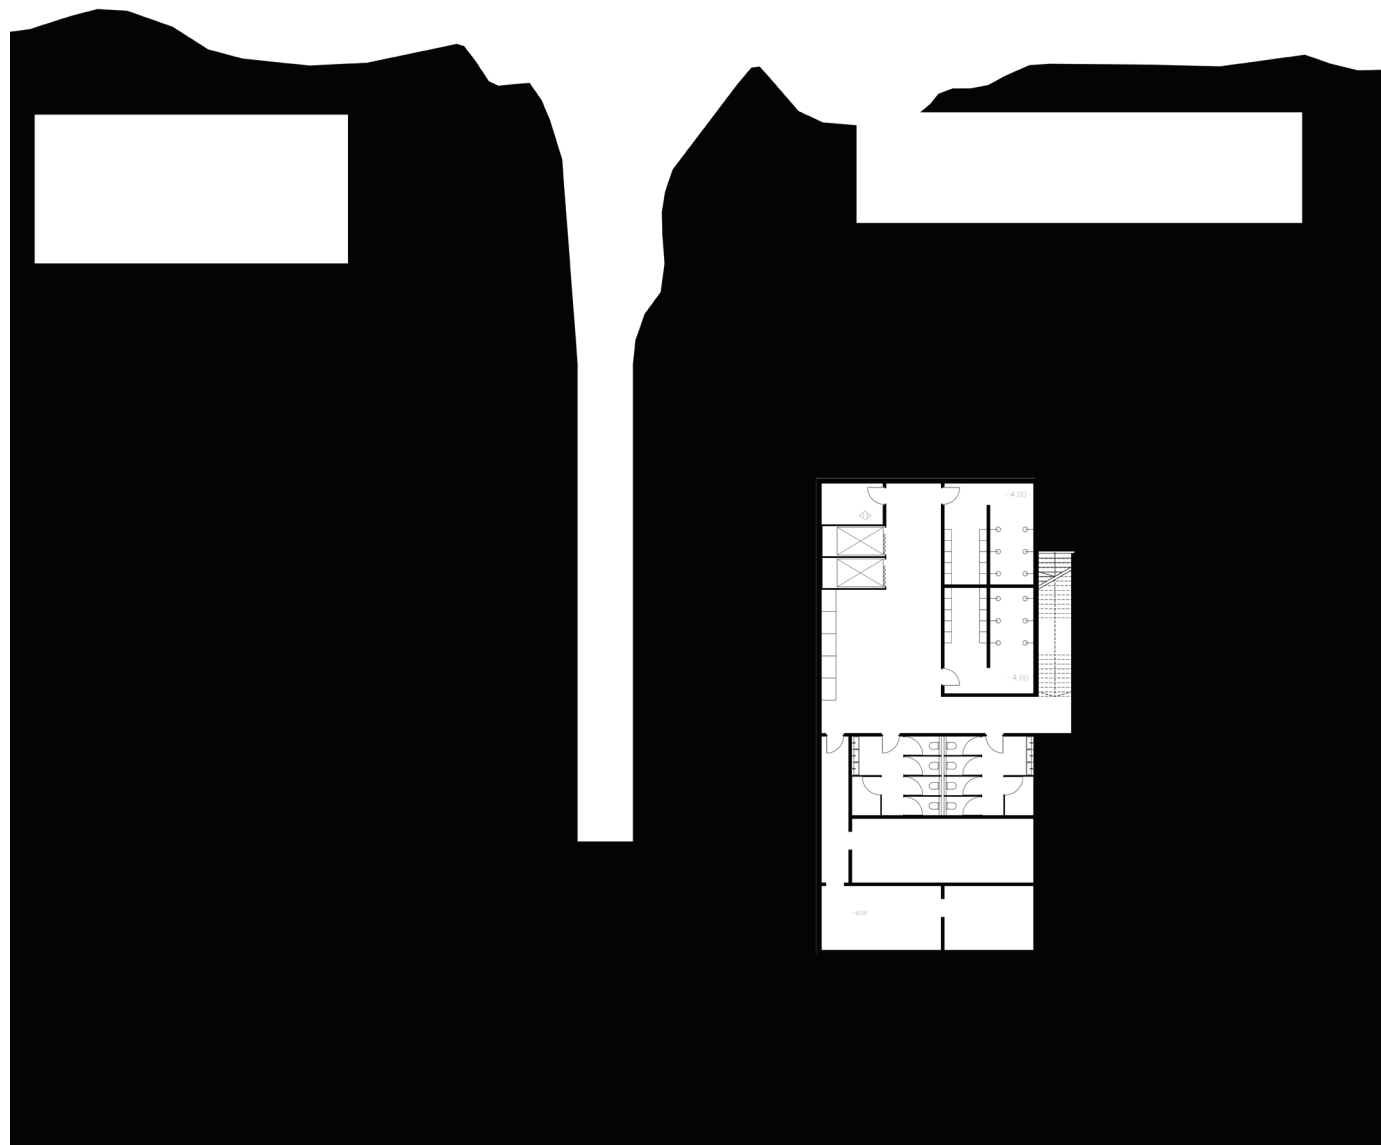

PLAN KEY	
①	Reception
②	Bathroom
③	Coffee Foyer
④	Public Elevator
⑤	Reading and Study Space, Learning Resource Hub
⑥	Normal Library
⑦	Young Library
⑧	Children Library
⑨	Multi Media Auditorium
⑩	Special Library Collection
⑪	Storage
⑫	Cleaning Closet
⑬	Technical rooms
⑭	Office
⑮	Emergency Exit
⑯	Showers
⑰	Lockers
⑱	Water Supply

BASEMENT

SCALE 1:100

CARIBBEAN WINTERSCHOOL






- PLAN KEY**
- ① Reception
 - ② Bathroom
 - ③ Coffee Foyer
 - ④ Public Elevator
 - ⑤ Reading and Study Space, Learning Resource Hub
 - ⑥ Normal Library
 - ⑦ Young Library
 - ⑧ Children Library
 - ⑨ Multi Media Auditorium
 - ⑩ Special Library Collection
 - ⑪ Storage
 - ⑫ Cleaning Closet
 - ⑬ Technical rooms
 - ⑭ Office
 - ⑮ Emergency Exit
 - ⑯ Showers
 - ⑰ Lockers
 - ⑱ Water Supply

FIRST FLOOR

SCALE 1:100

CARIBBEAN WINTERSCHOOL



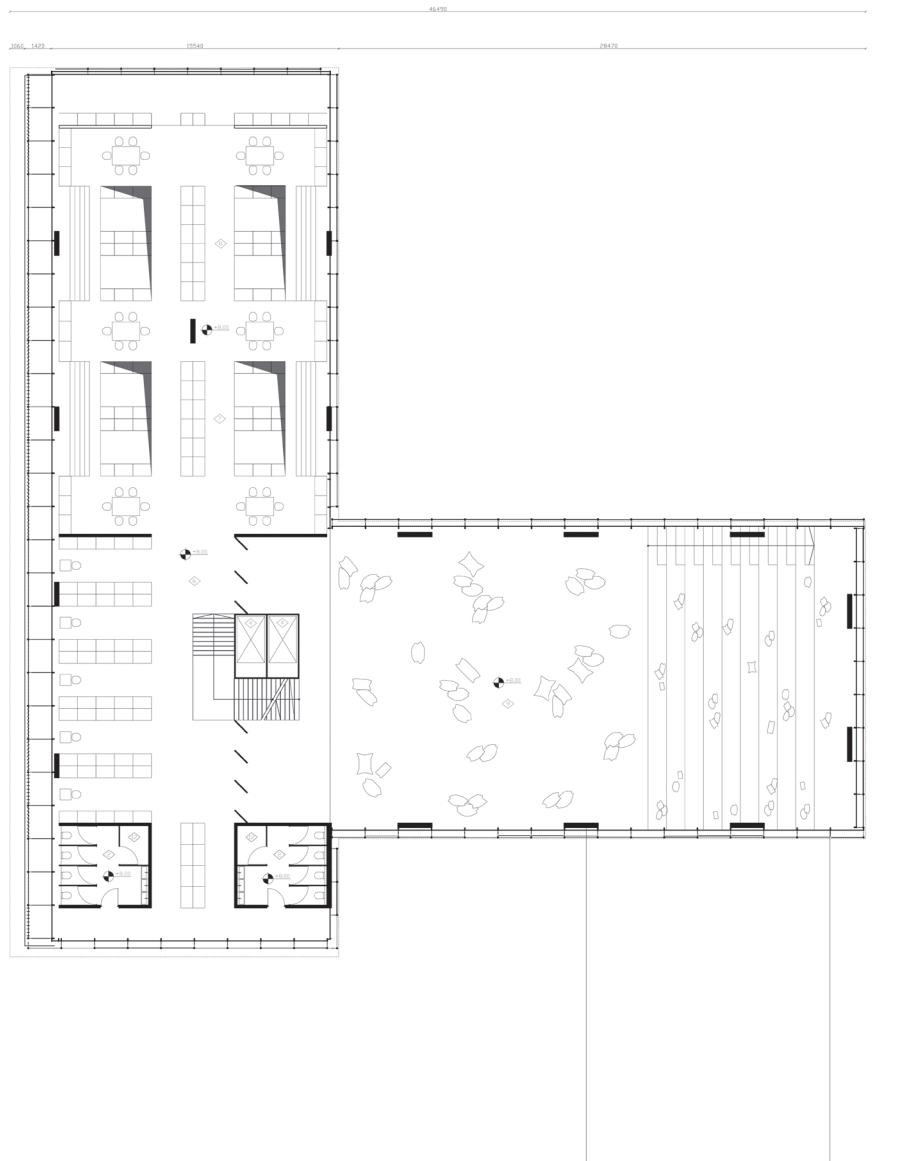


- PLAN KEY**
- ① Reception
 - ② Bathroom
 - ③ Coffee Foyer
 - ④ Public Elevator
 - ⑤ Reading and Study Space, Learning Resource Hub
 - ⑥ Normal Library
 - ⑦ Young Library
 - ⑧ Children Library
 - ⑨ Multi Media Auditorium
 - ⑩ Special Library Collection
 - ⑪ Storage
 - ⑫ Cleaning Closet
 - ⑬ Technical rooms
 - ⑭ Office
 - ⑮ Emergency Exit
 - ⑯ Showers
 - ⑰ Lockers
 - ⑱ Water Supply

SECOND FLOOR

SCALE 1:100

CARIBBEAN WINTERSCHOOL



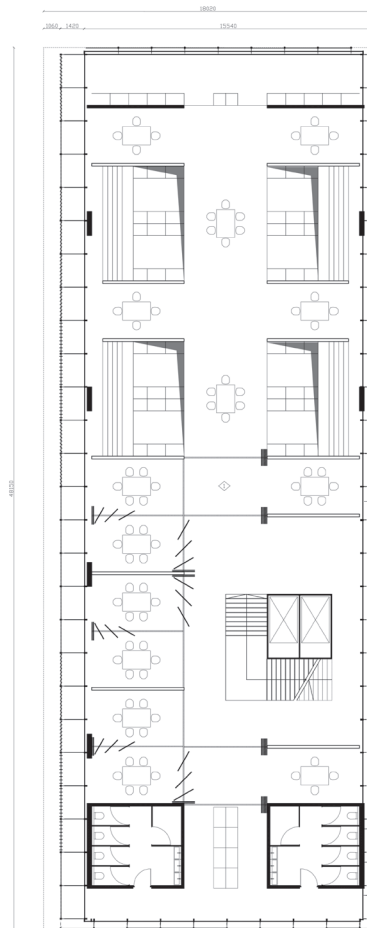

- PLAN KEY**
- ① Reception
 - ② Bathroom
 - ③ Coffee Foyer
 - ④ Public Elevator
 - ⑤ Reading and Study Space, Learning Resource Hub
 - ⑥ Normal Library
 - ⑦ Young Library
 - ⑧ Children Library
 - ⑨ Multi Media Auditorium
 - ⑩ Special Library Collection
 - ⑪ Storage
 - ⑫ Cleaning Closet
 - ⑬ Technical rooms
 - ⑭ Office
 - ⑮ Emergency Exit
 - ⑯ Showers
 - ⑰ Lockers
 - ⑱ Water Supply

THIRD FLOOR

SCALE 1:100

CARIBBEAN WINTERSCHOOL







LONGITUDINAL SECTION

SCALE 1:100


CARIBBEAN WINTERSCHOOL

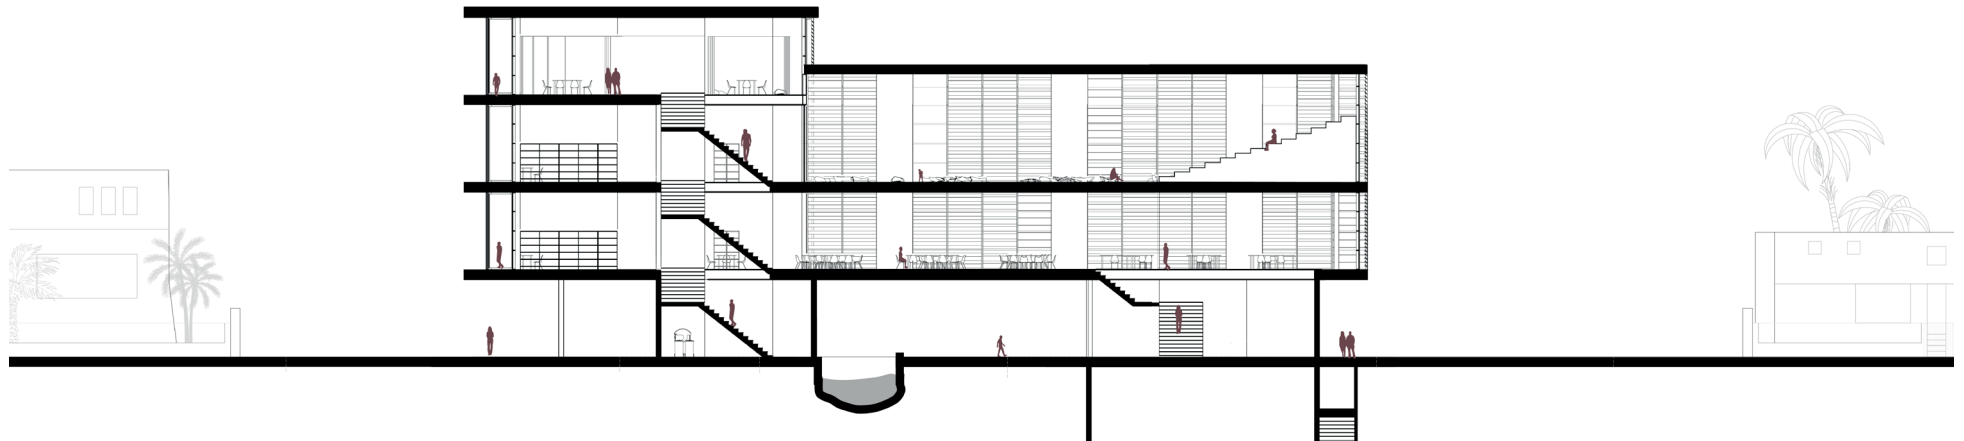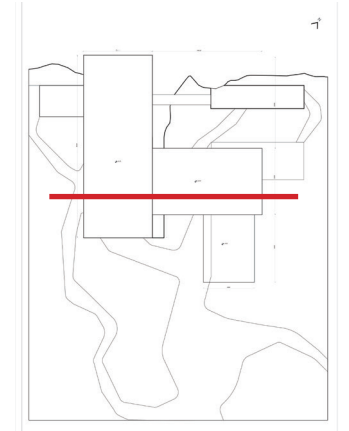

CROSS SECTION

SCALE 1:100

CARIBBEAN WINTERSCHOOL

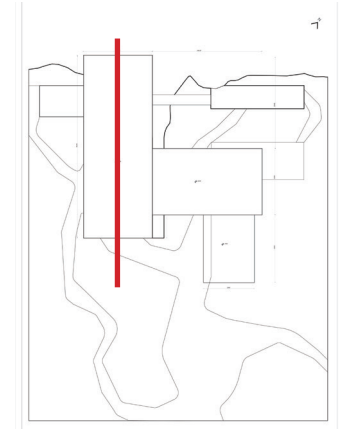

LONGITUDINAL SECTION

SCALE 1:100

CARIBBEAN WINTERSCHOOL



ELEVATION

SCALE 1:100



CARIBBEAN WINTERSCHOOL










ELEVATION

SCALE 1:100

CARIBBEAN WINTERSCHOOL

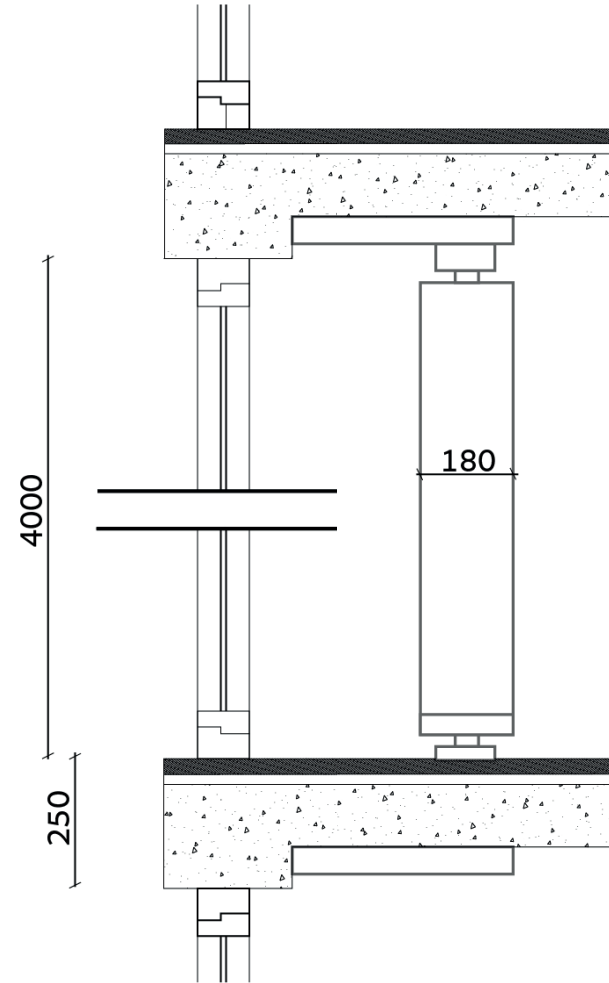
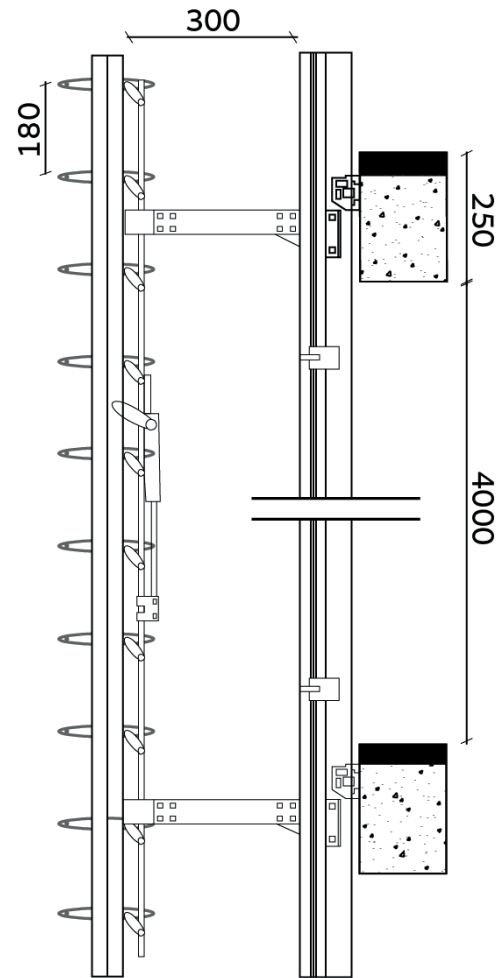


DETAIL
SCALE 1:20

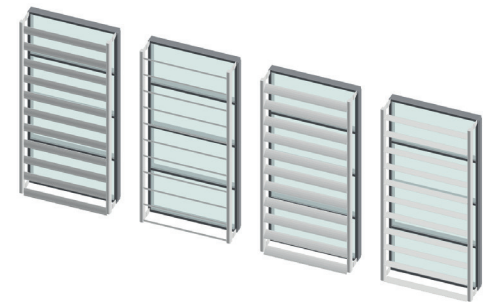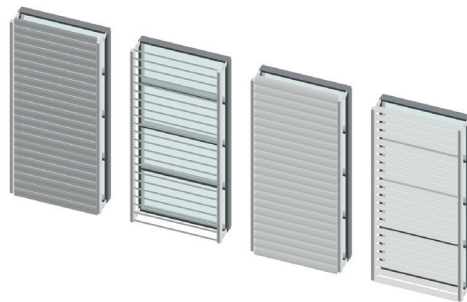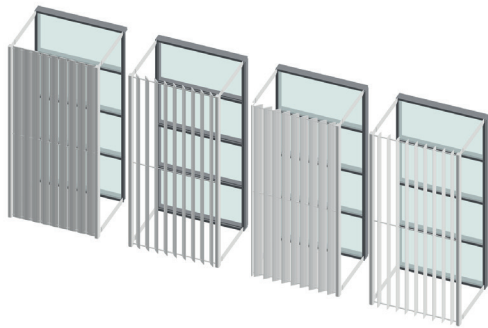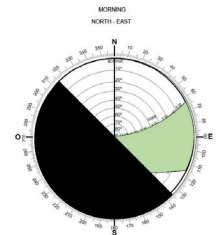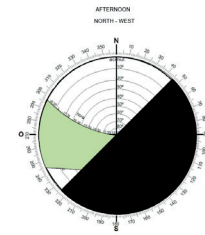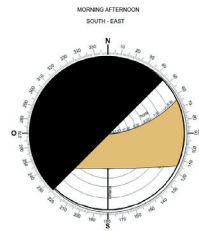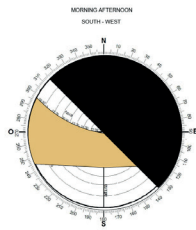


CLIMATE


CARIBBEAN WINTERSCHOOL

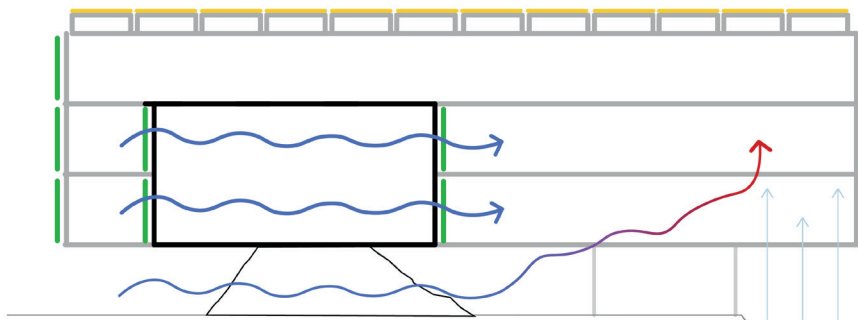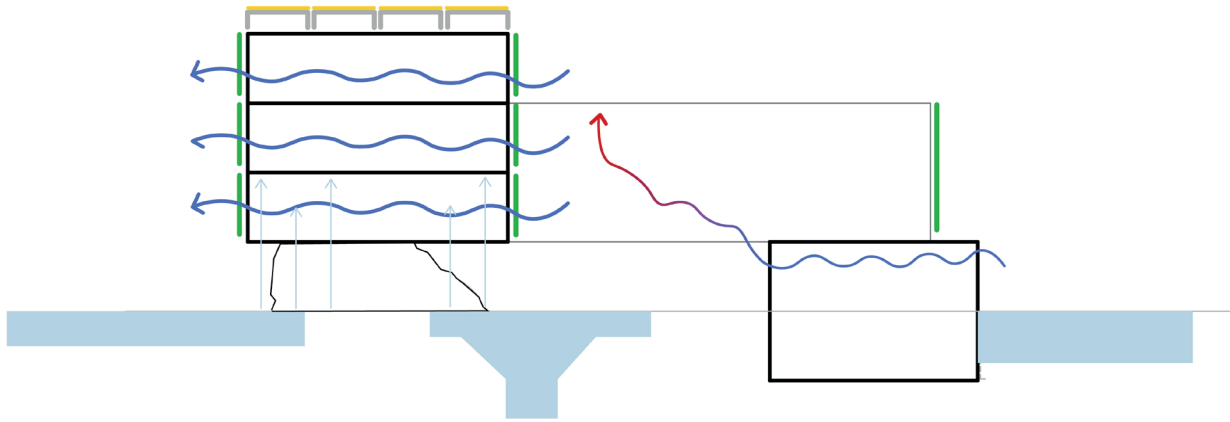


CLIMATE

CARIBBEAN WINTERSCHOOL

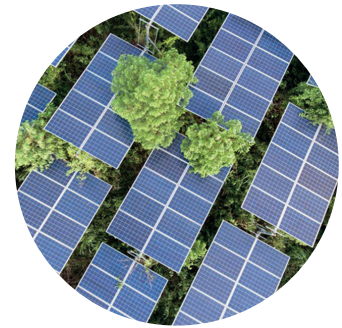

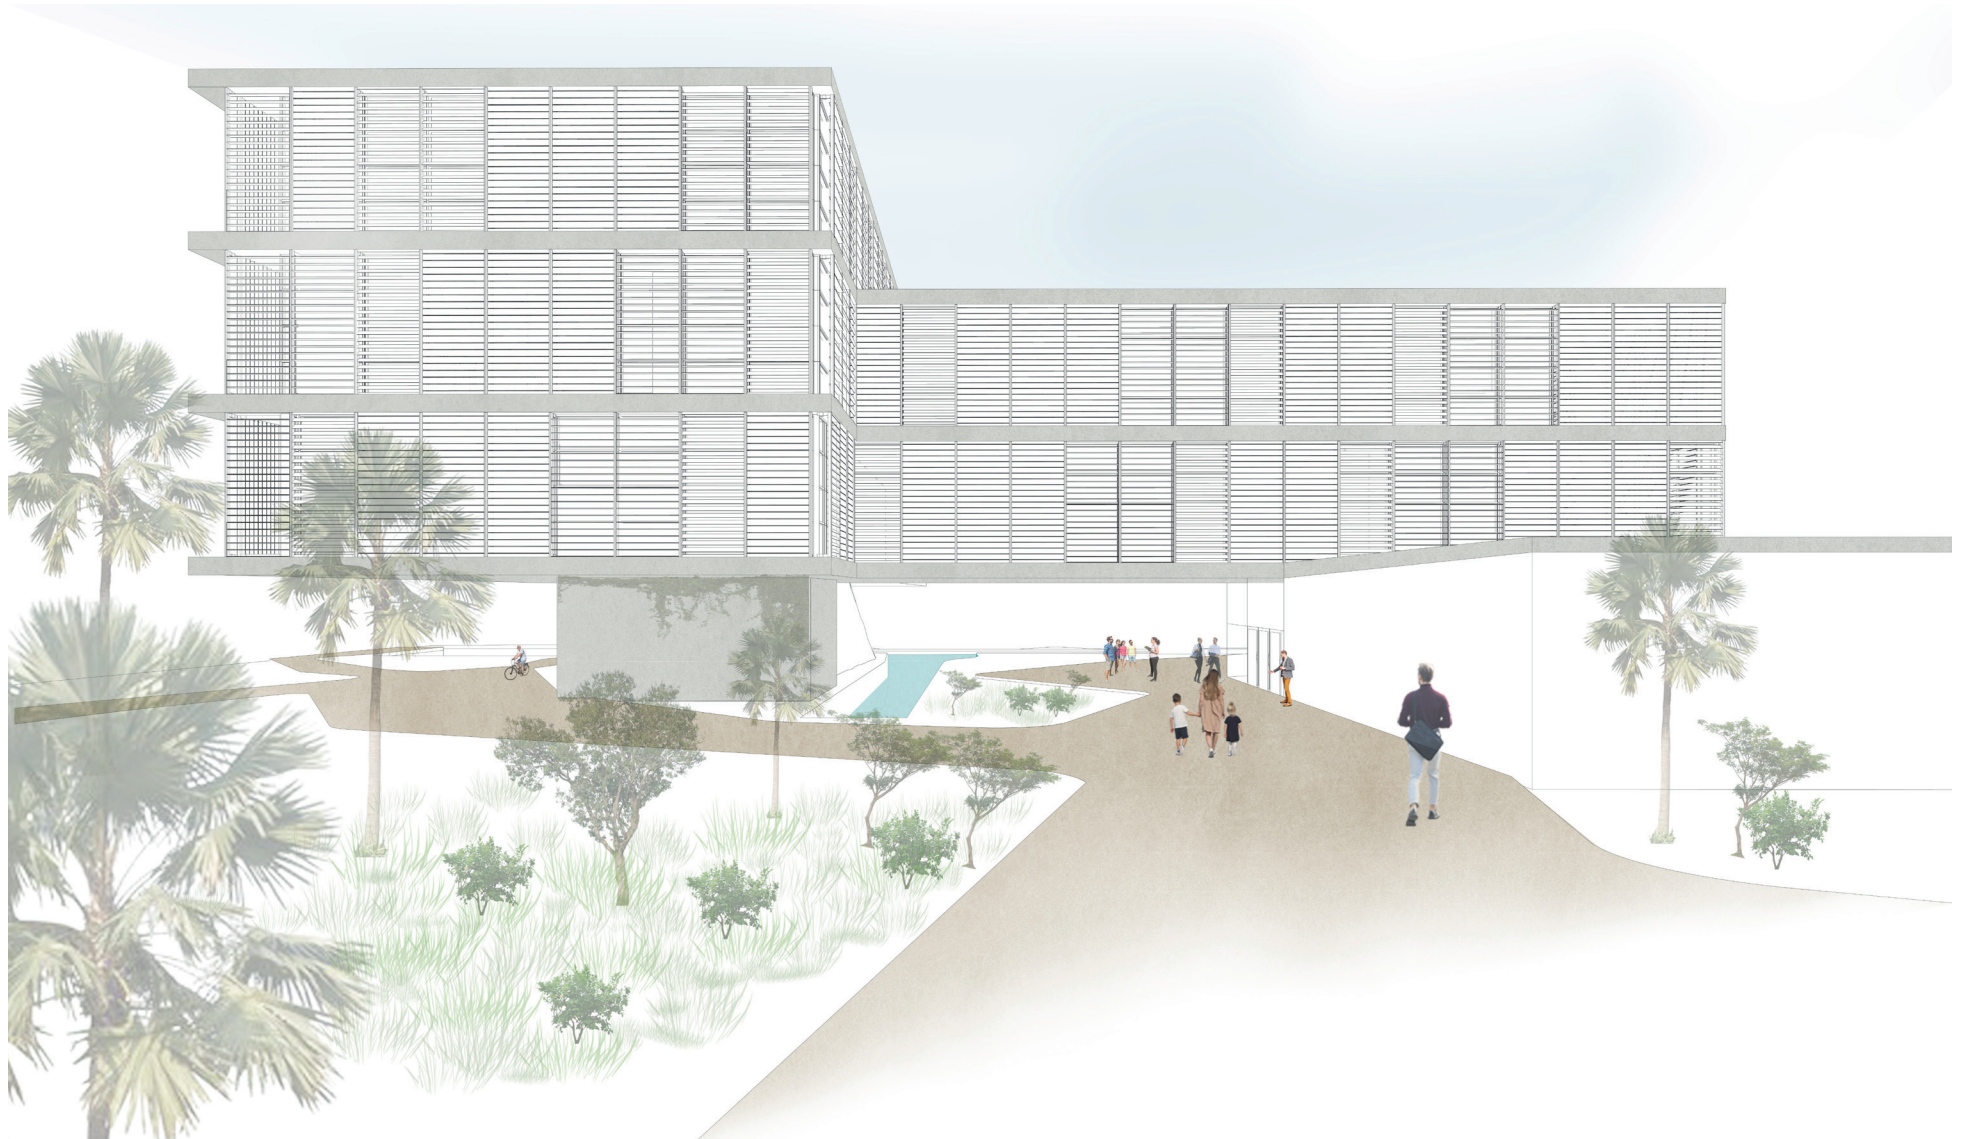

CARIBBEAN WINTERSCHOOL

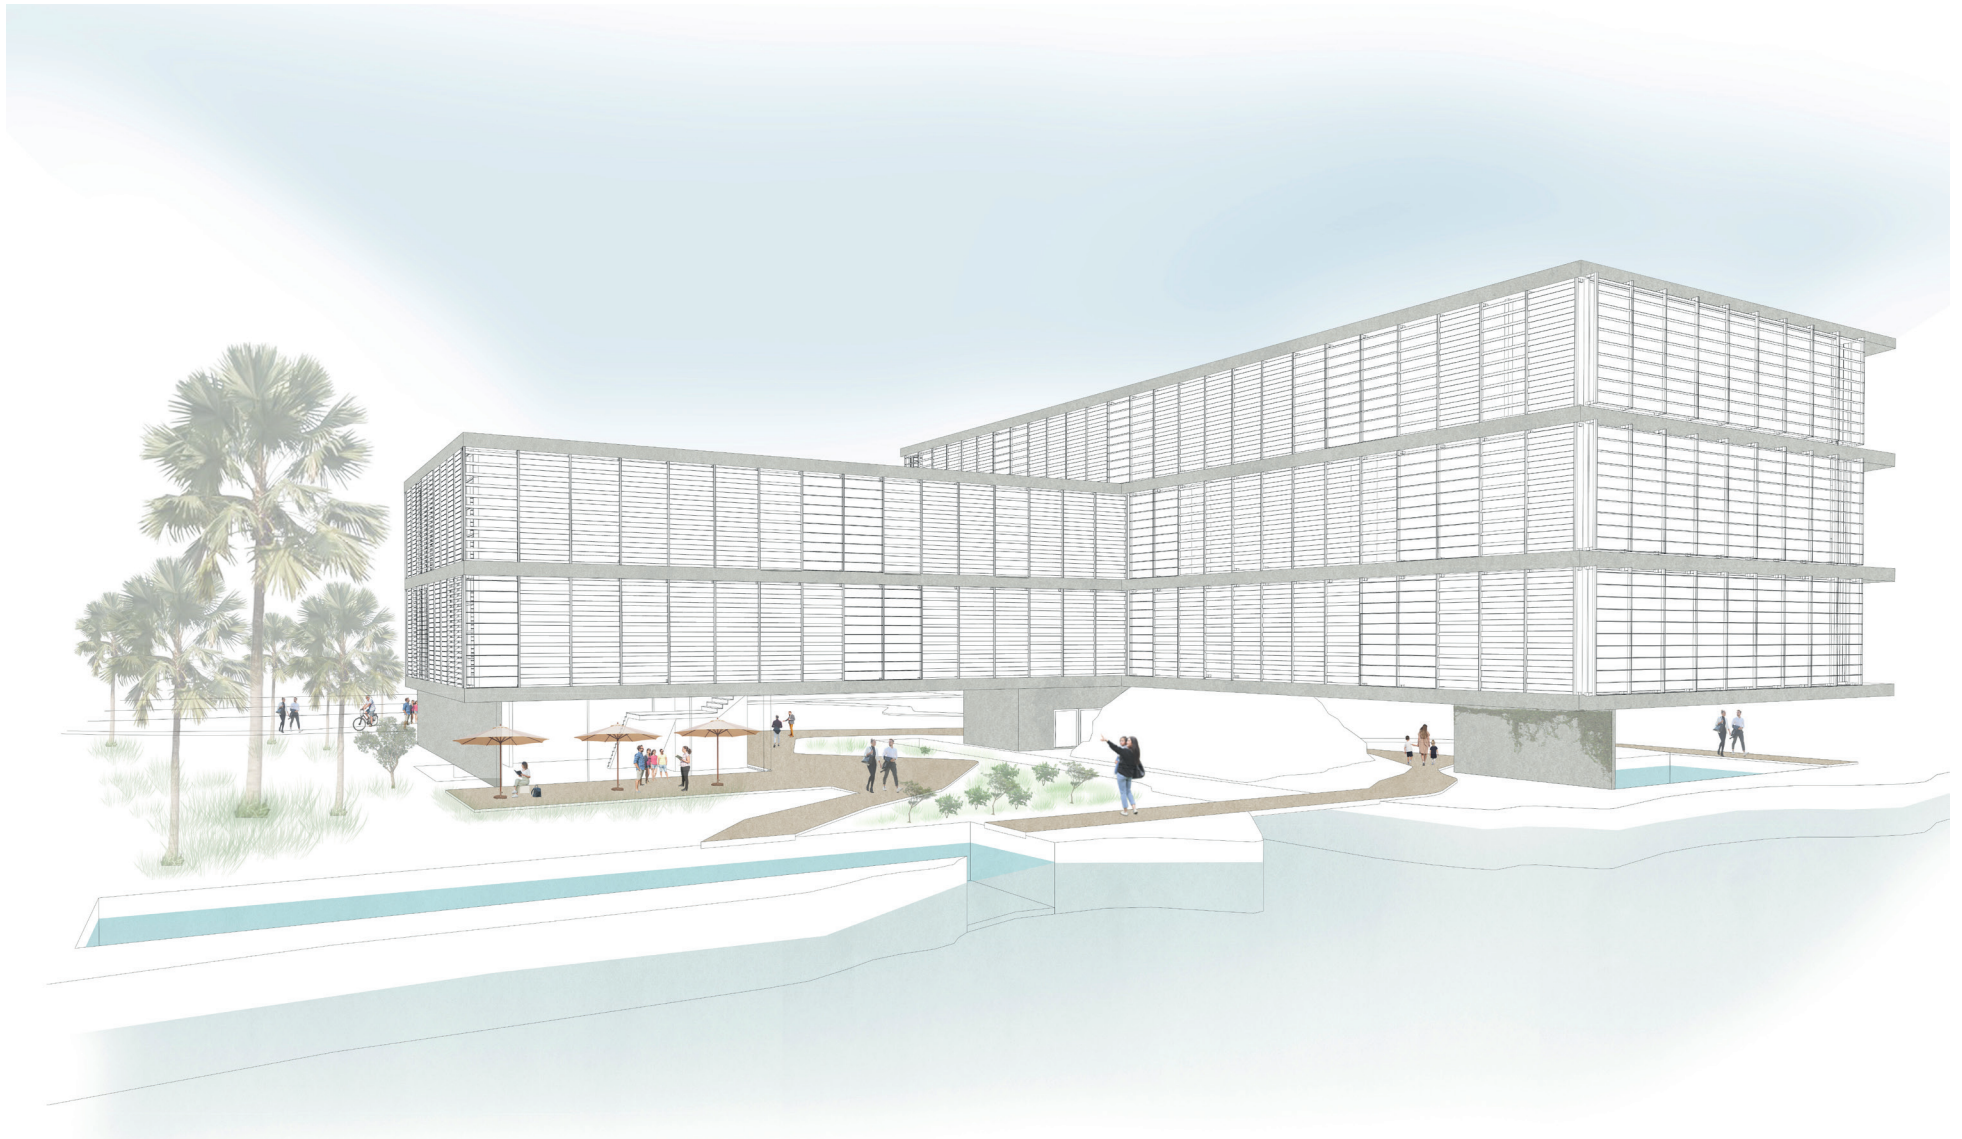

CARIBBEAN WINTERSCHOOL

